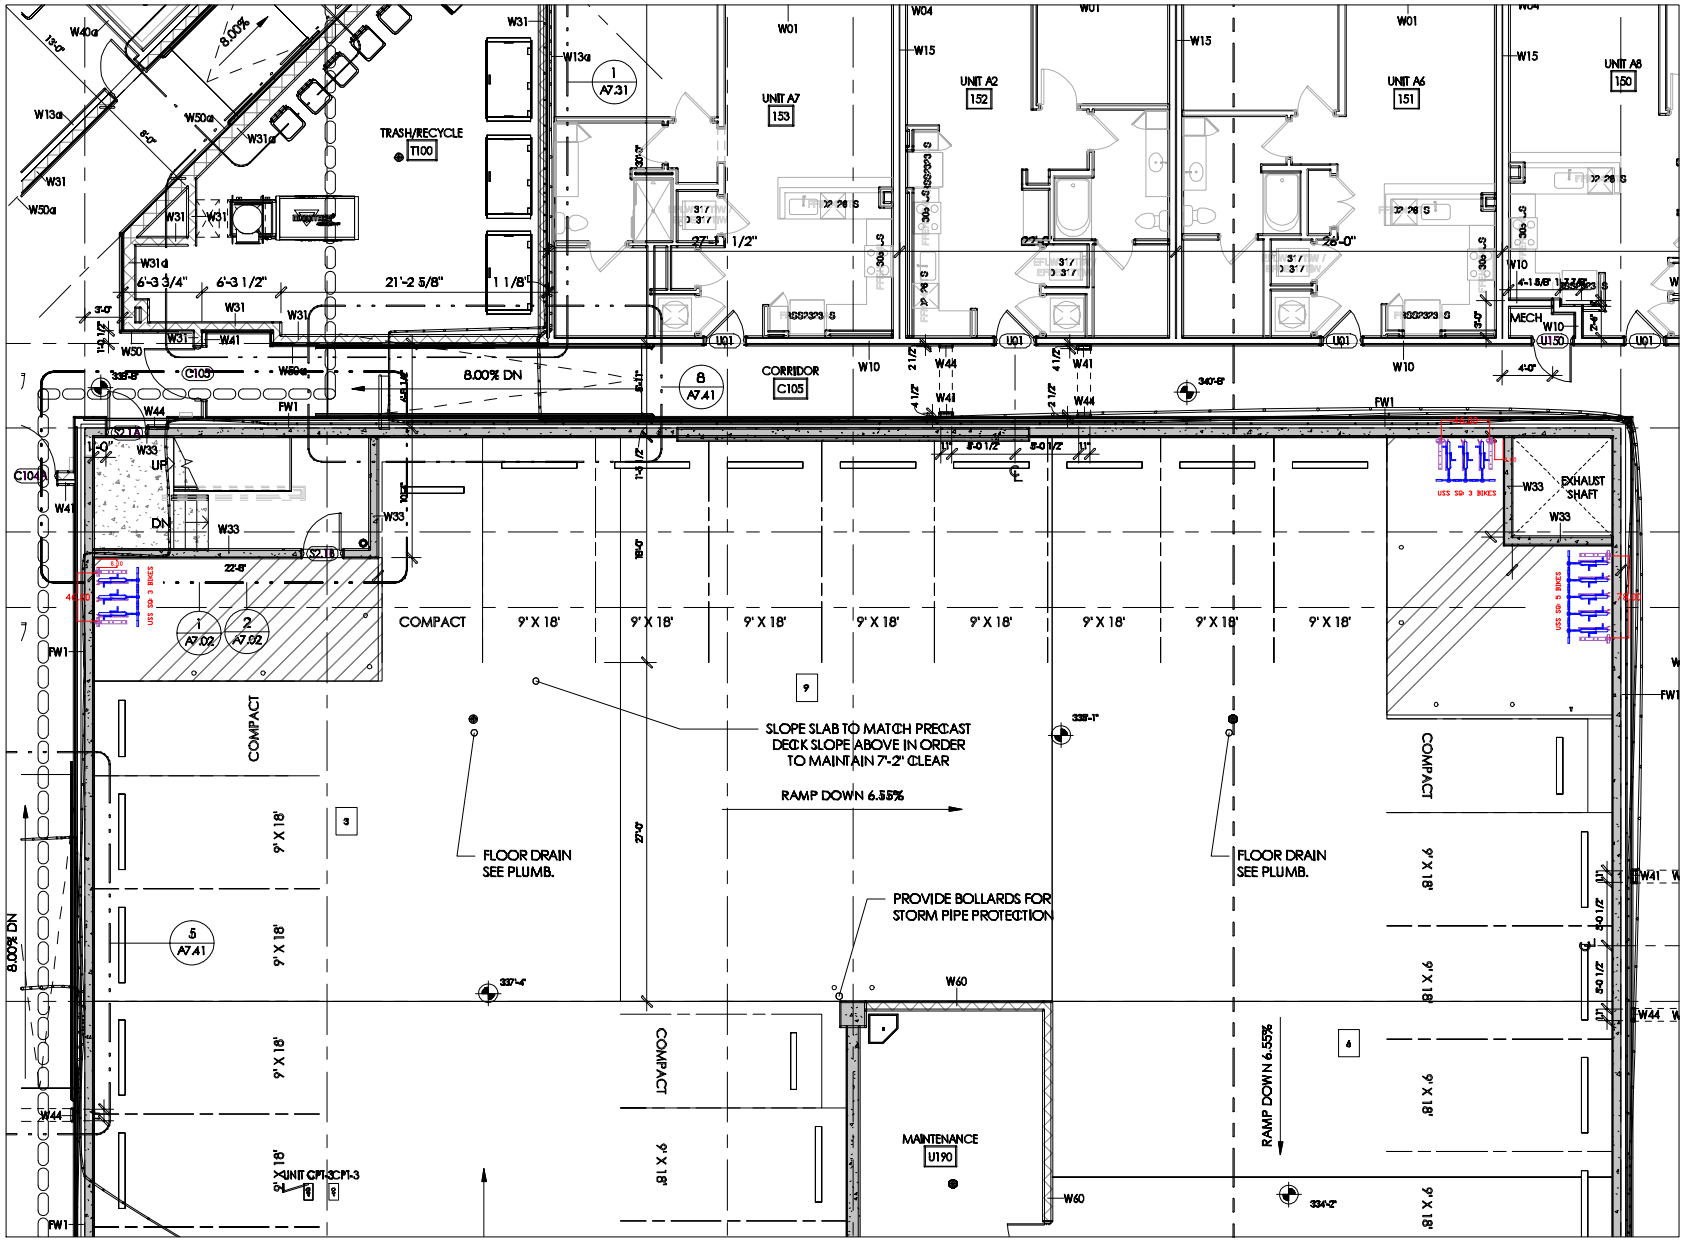


General Notes

FALLS CENTRE

SHEET A1.21C
LEVEL 1

REV 1

ULTRA SPACE SAVER
SQUARED
FLOOR MOUNT
VERTICAL CLEARANCE: 87"
MINIMUM AISLE: 36"
PARKING FOR 11 BIKES

***FLOOR MUST BE CLEAR OF PT CABLES OR SCANNED IN ADVANCE

No.	Revision/Issue	Date


Firm Name and Address

DERO

5522 Lakeland Ave N, Suite 700
Crystal, MN 55429
travis@dero.com
www.dero.com

Project Name and Address

Project	Sheet
Date: 9.2.26	1
Scale: NOT TO SCALE	

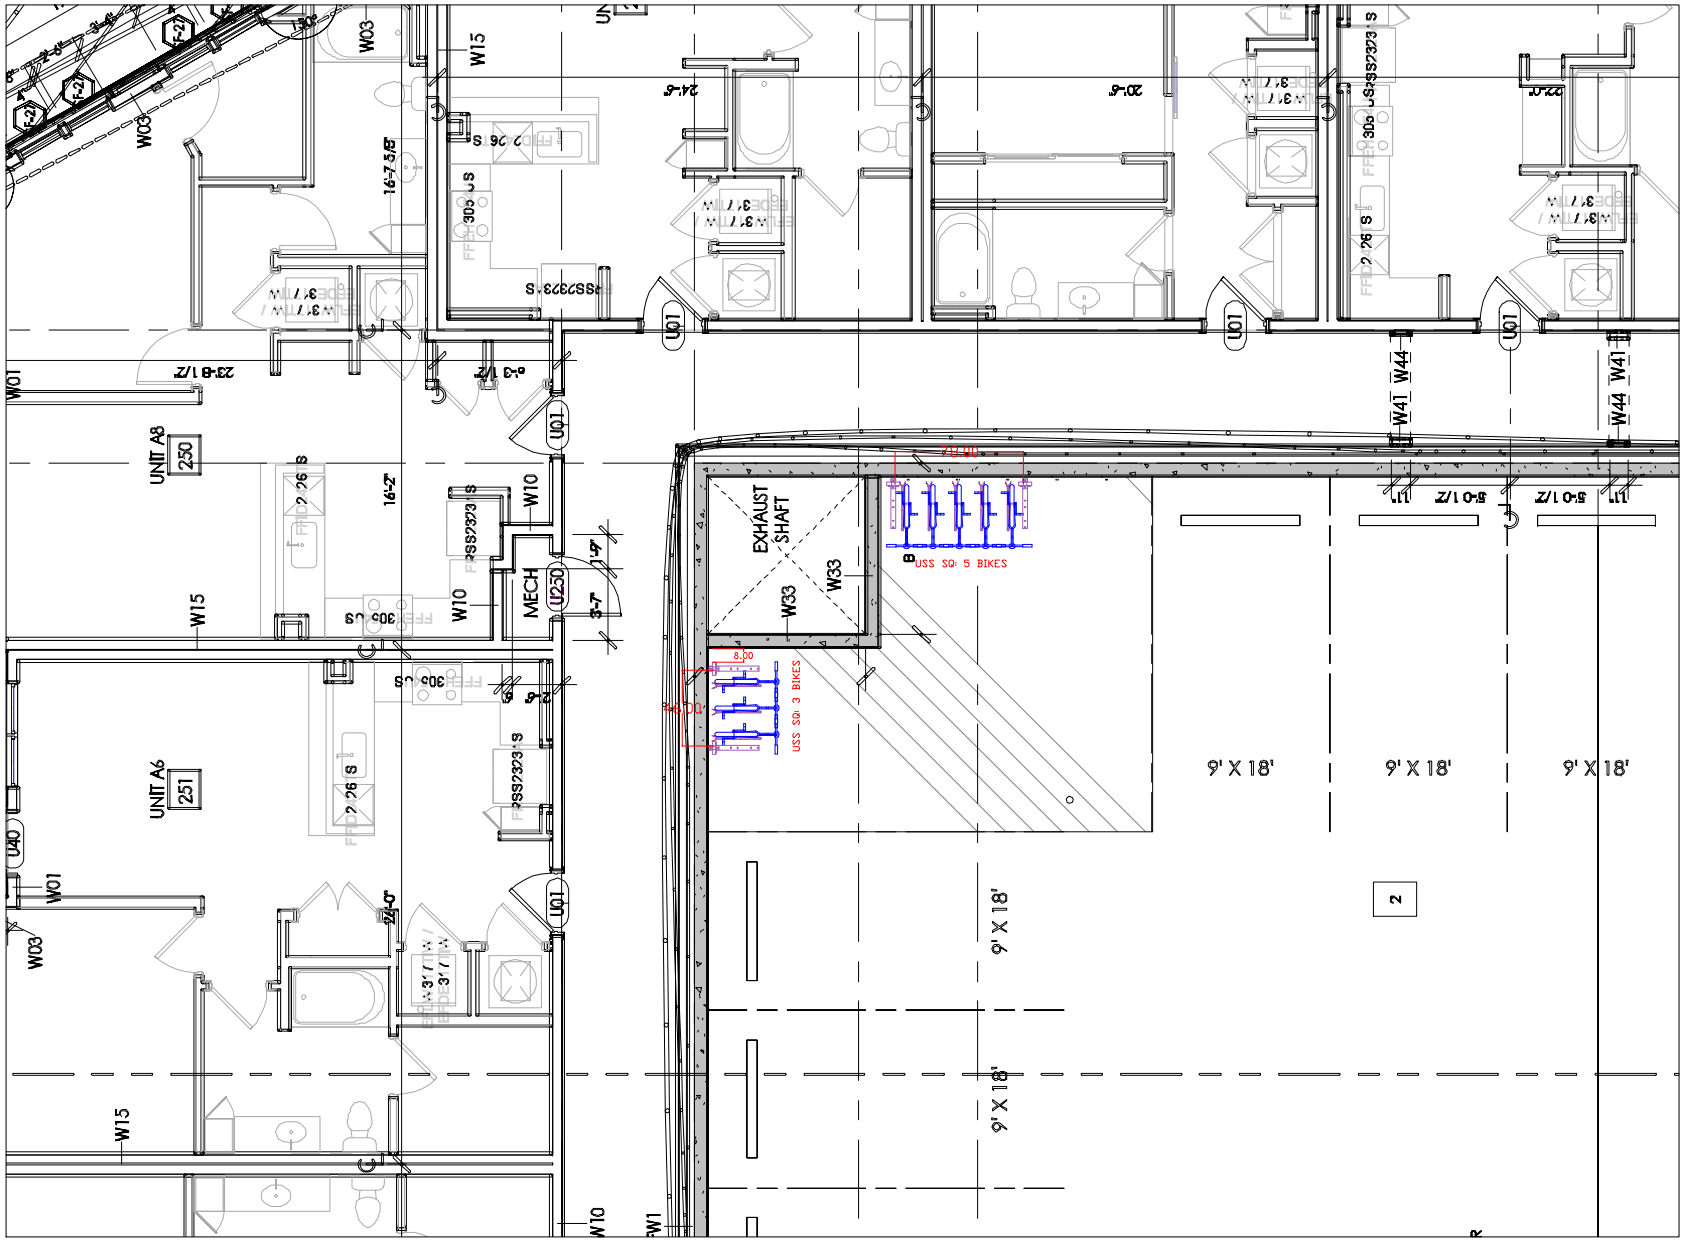

General Notes

FALLS CENTRE

SHEET A1.22C
LEVEL 2

REV 2

ULTRA SPACE SAVER
SQUARED
FLOOR MOUNT
VERTICAL CLEARANCE:
87"
MINIMUM AISLE: 36"
PARKING FOR 8 BIKES

***FLOOR MUST BE
CLEAR OF PT CABLES OR
SCANNED IN ADVANCE

No.	Revision/Issue	Date


Firm Name and Address

DERO

5522 Lakeland Ave N, Suite 700
Crystal, MN 55429
travis@dero.com
www.dero.com

Project Name and Address

Project	Sheet
Date: 9.2.26	2
Scale: NOT TO SCALE	

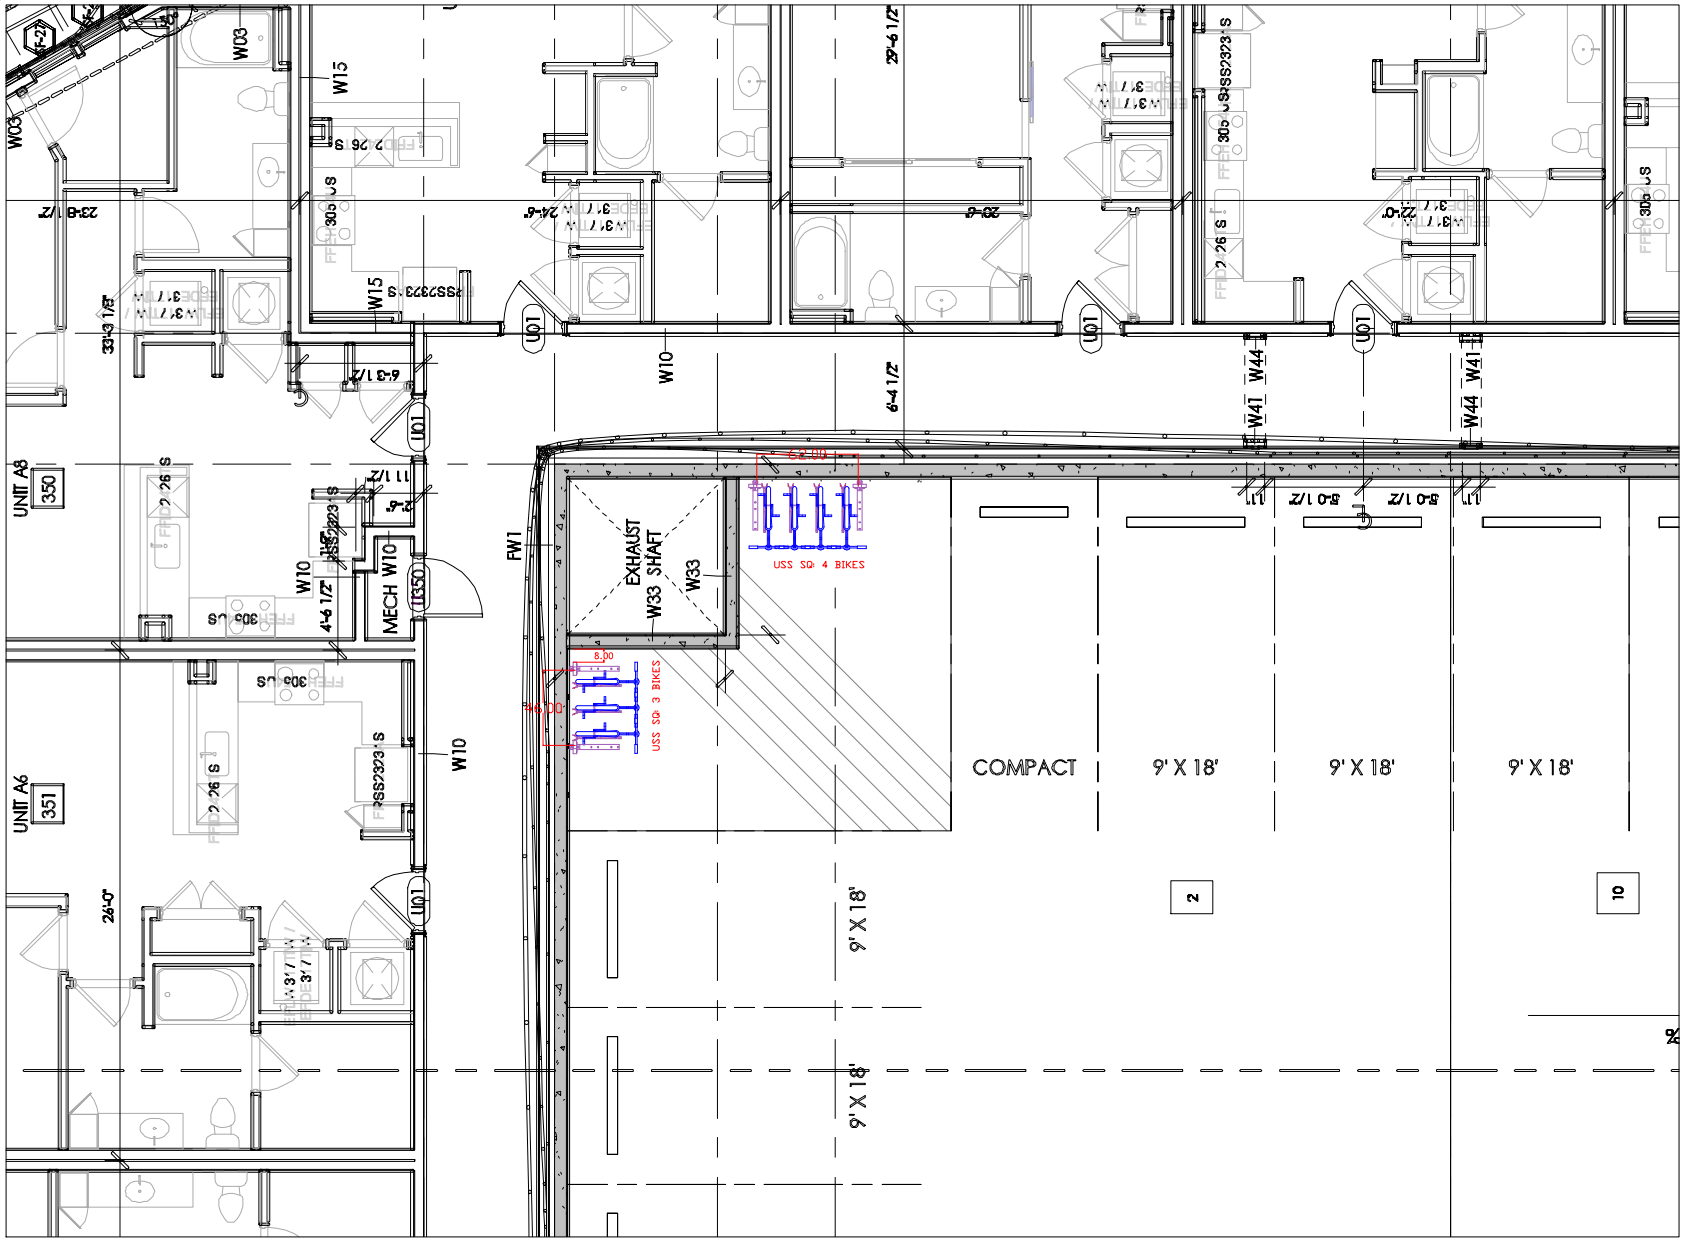

General Notes

FALLS CENTRE

SHEET A1.23C
LEVEL 3

REV 2

ULTRA SPACE SAVER
SQUARED
FLOOR MOUNT
VERTICAL CLEARANCE:
87"
MINIMUM AISLE: 36"
PARKING FOR 7 BIKES

***FLOOR MUST BE
CLEAR OF PT CABLES OR
SCANNED IN ADVANCE

No.	Revision/Issue	Date


Firm Name and Address

DERO
A PLAYCORE Company

5522 Lakeland Ave N, Suite 700
Crystal, MN 55429
travis@dero.com
www.dero.com

Project Name and Address

Project	Sheet
Date: 9.2.26	3
Scale: NOT TO SCALE	

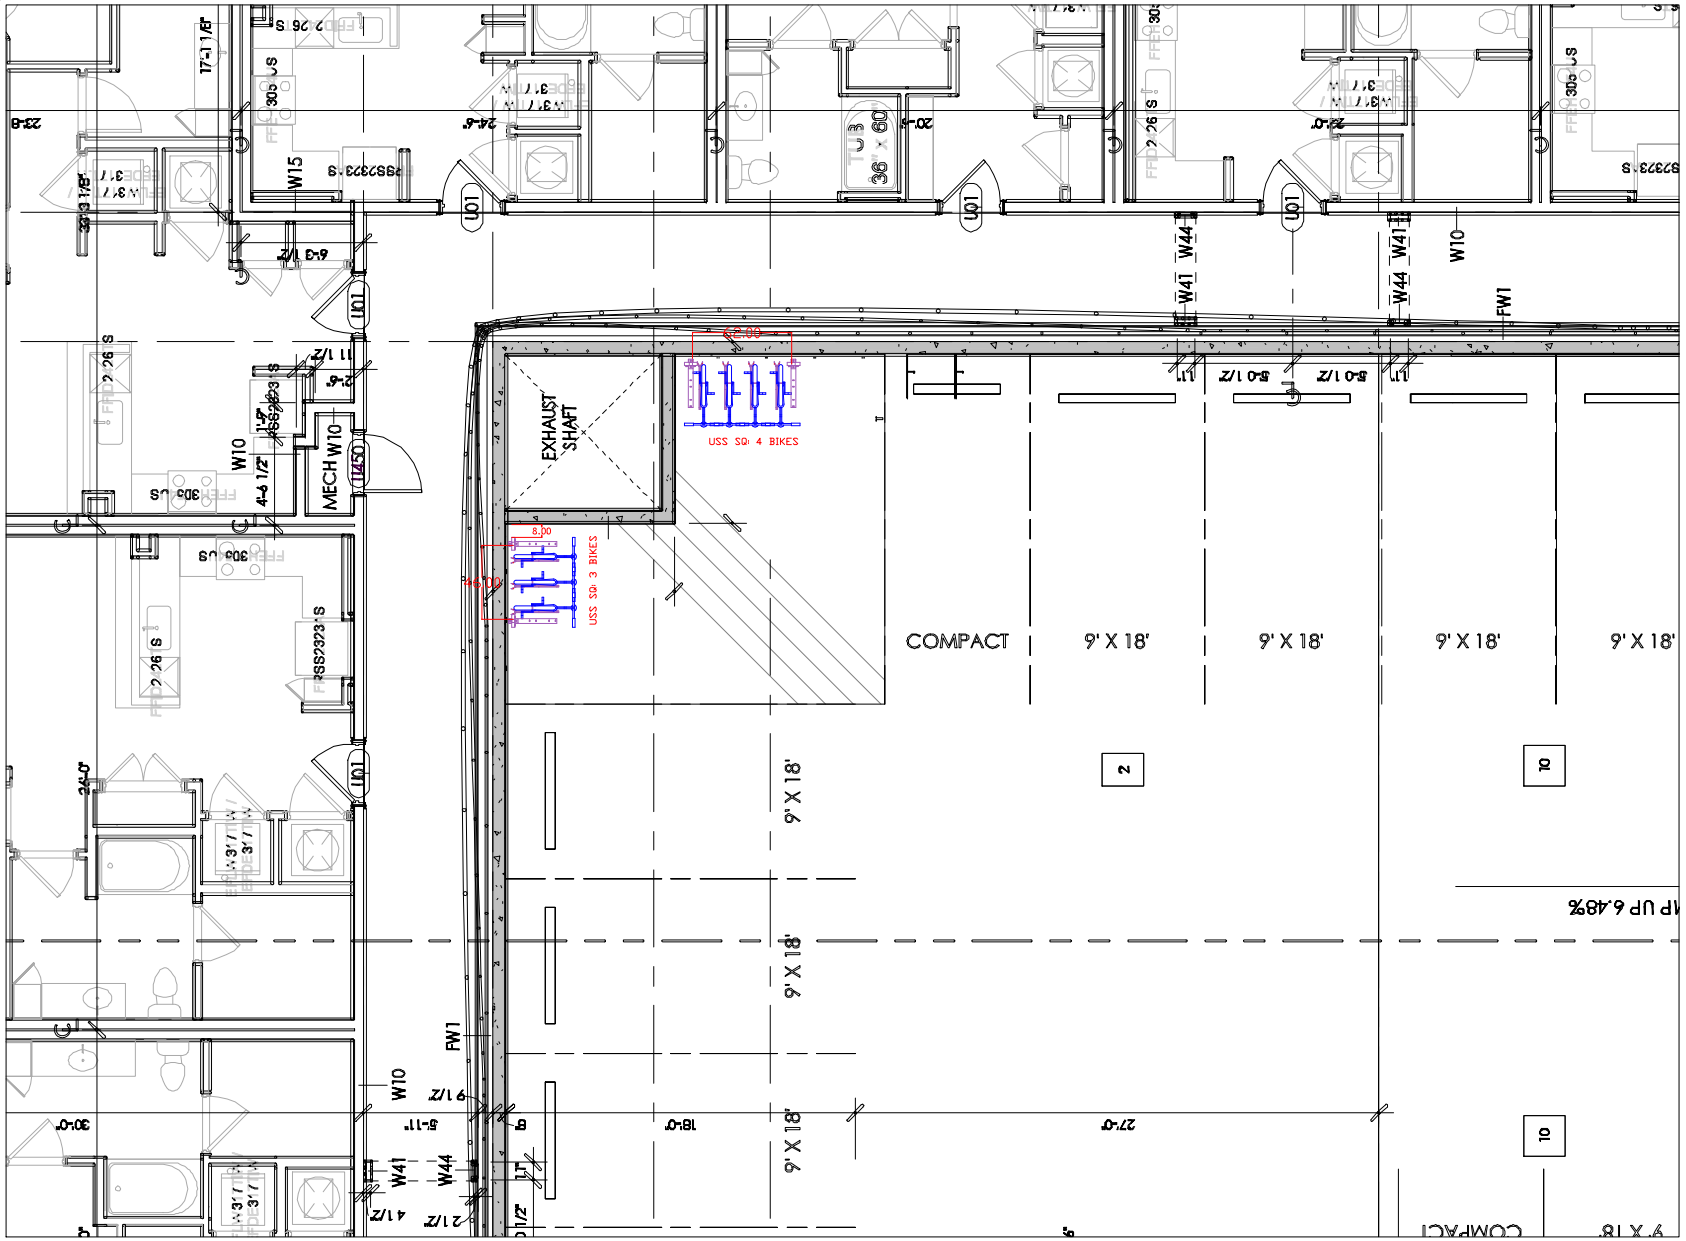

General Notes

FALLS CENTRE

SHEET A1.24C
LEVEL 4

REV 2

ULTRA SPACE SAVER
SQUARED
FLOOR MOUNT
VERTICAL CLEARANCE: 87"
MINIMUM AISLE: 36"
PARKING FOR 7 BIKES

***FLOOR MUST BE CLEAR OF PT CABLES OR SCANNED IN ADVANCE

No.	Revision/Issue	Date


Firm Name and Address

DERO

5522 Lakeland Ave N, Suite 700
Crystal, MN 55429
travis@dero.com
www.dero.com

Project Name and Address

Project	Sheet
Date: 9.2.26	4
Scale: NOT TO SCALE	

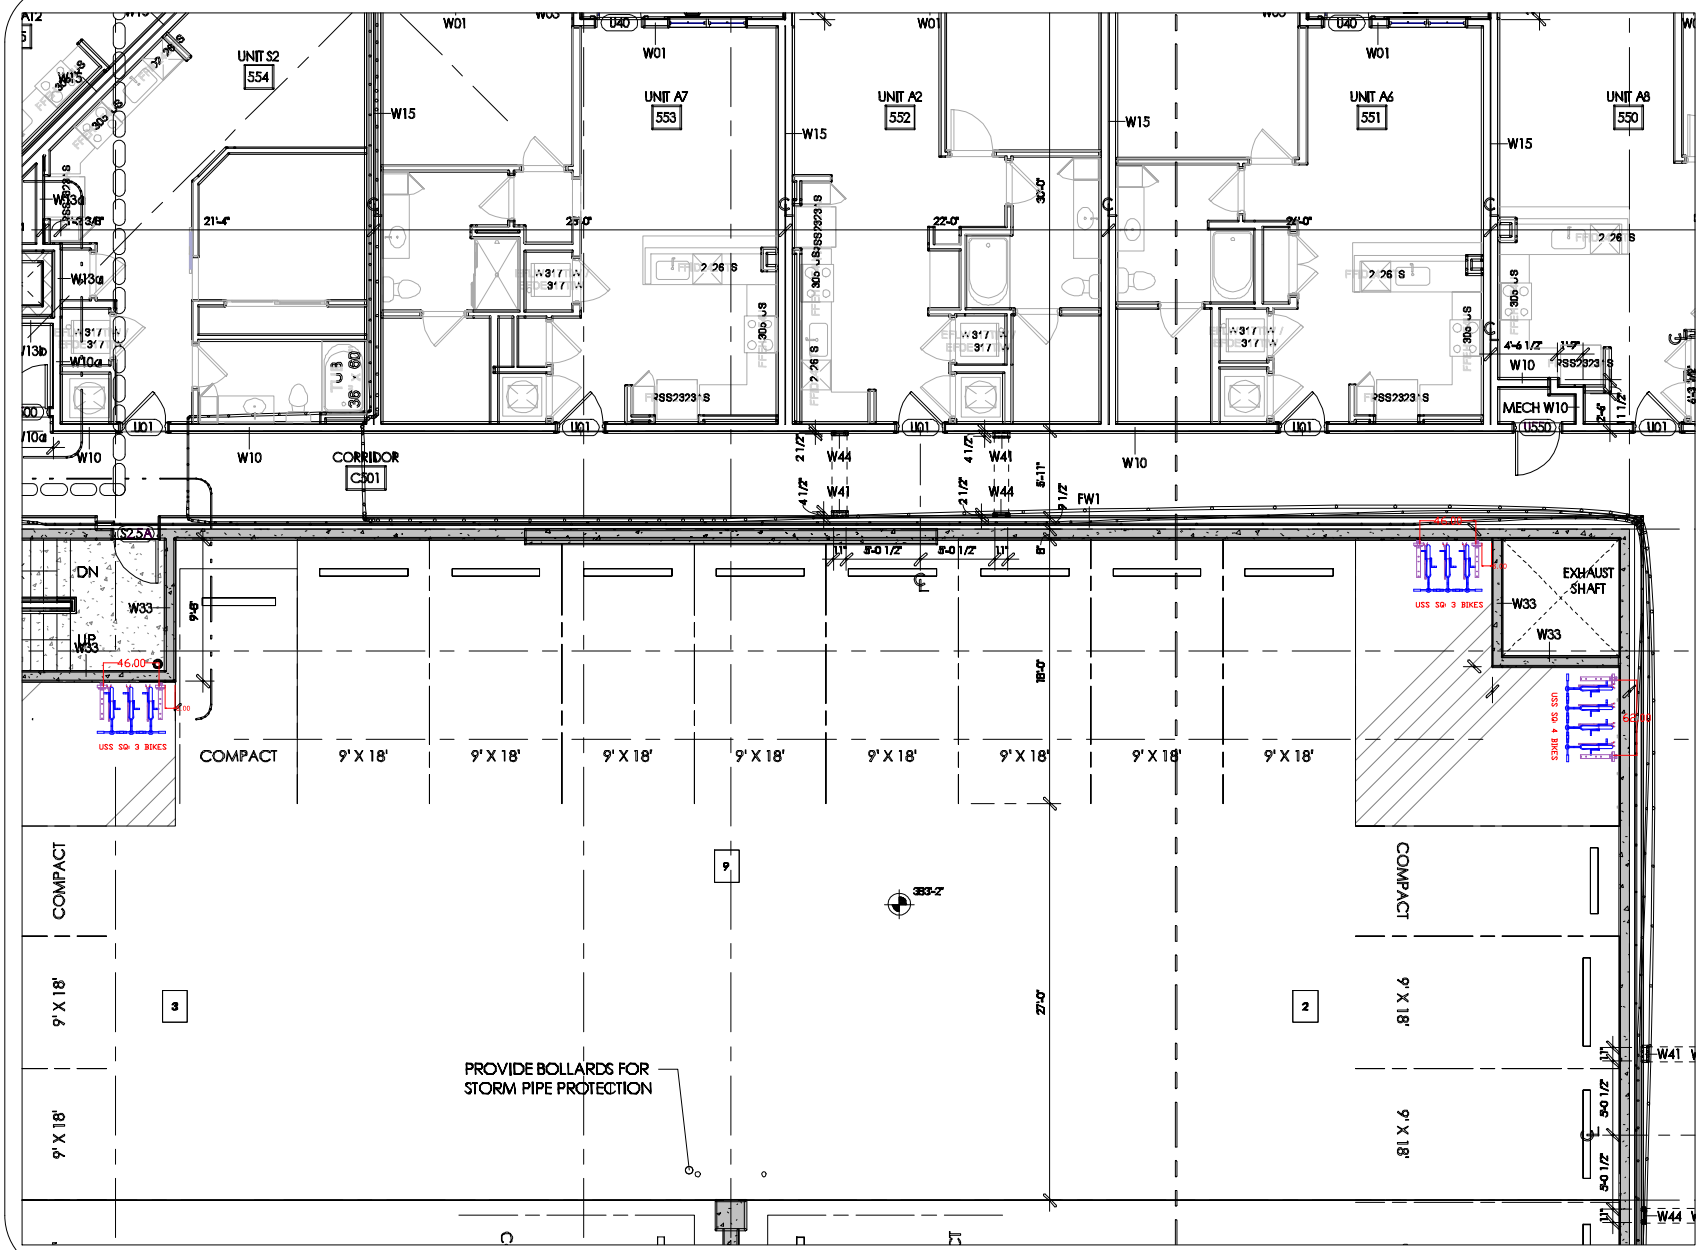

General Notes

FALLS CENTRE

SHEET A1.25C
LEVEL 5

REV 2

ULTRA SPACE SAVER SQUARED
FLOOR MOUNT
VERTICAL CLEARANCE: 87"
MINIMUM AISLE: 36"
PARKING FOR 10 BIKES

***FLOOR MUST BE CLEAR OF PT CABLES OR SCANNED IN ADVANCE

No.	Revision/Issue	Date

Firm Name and Address
DERO
5522 Lakeland Ave N, Suite 700
Crystal, MN 55429
travis@dero.com
www.dero.com

Project Name and Address

Project

Sheet
5

Date
9.2.26

Scale
NOT TO SCALE