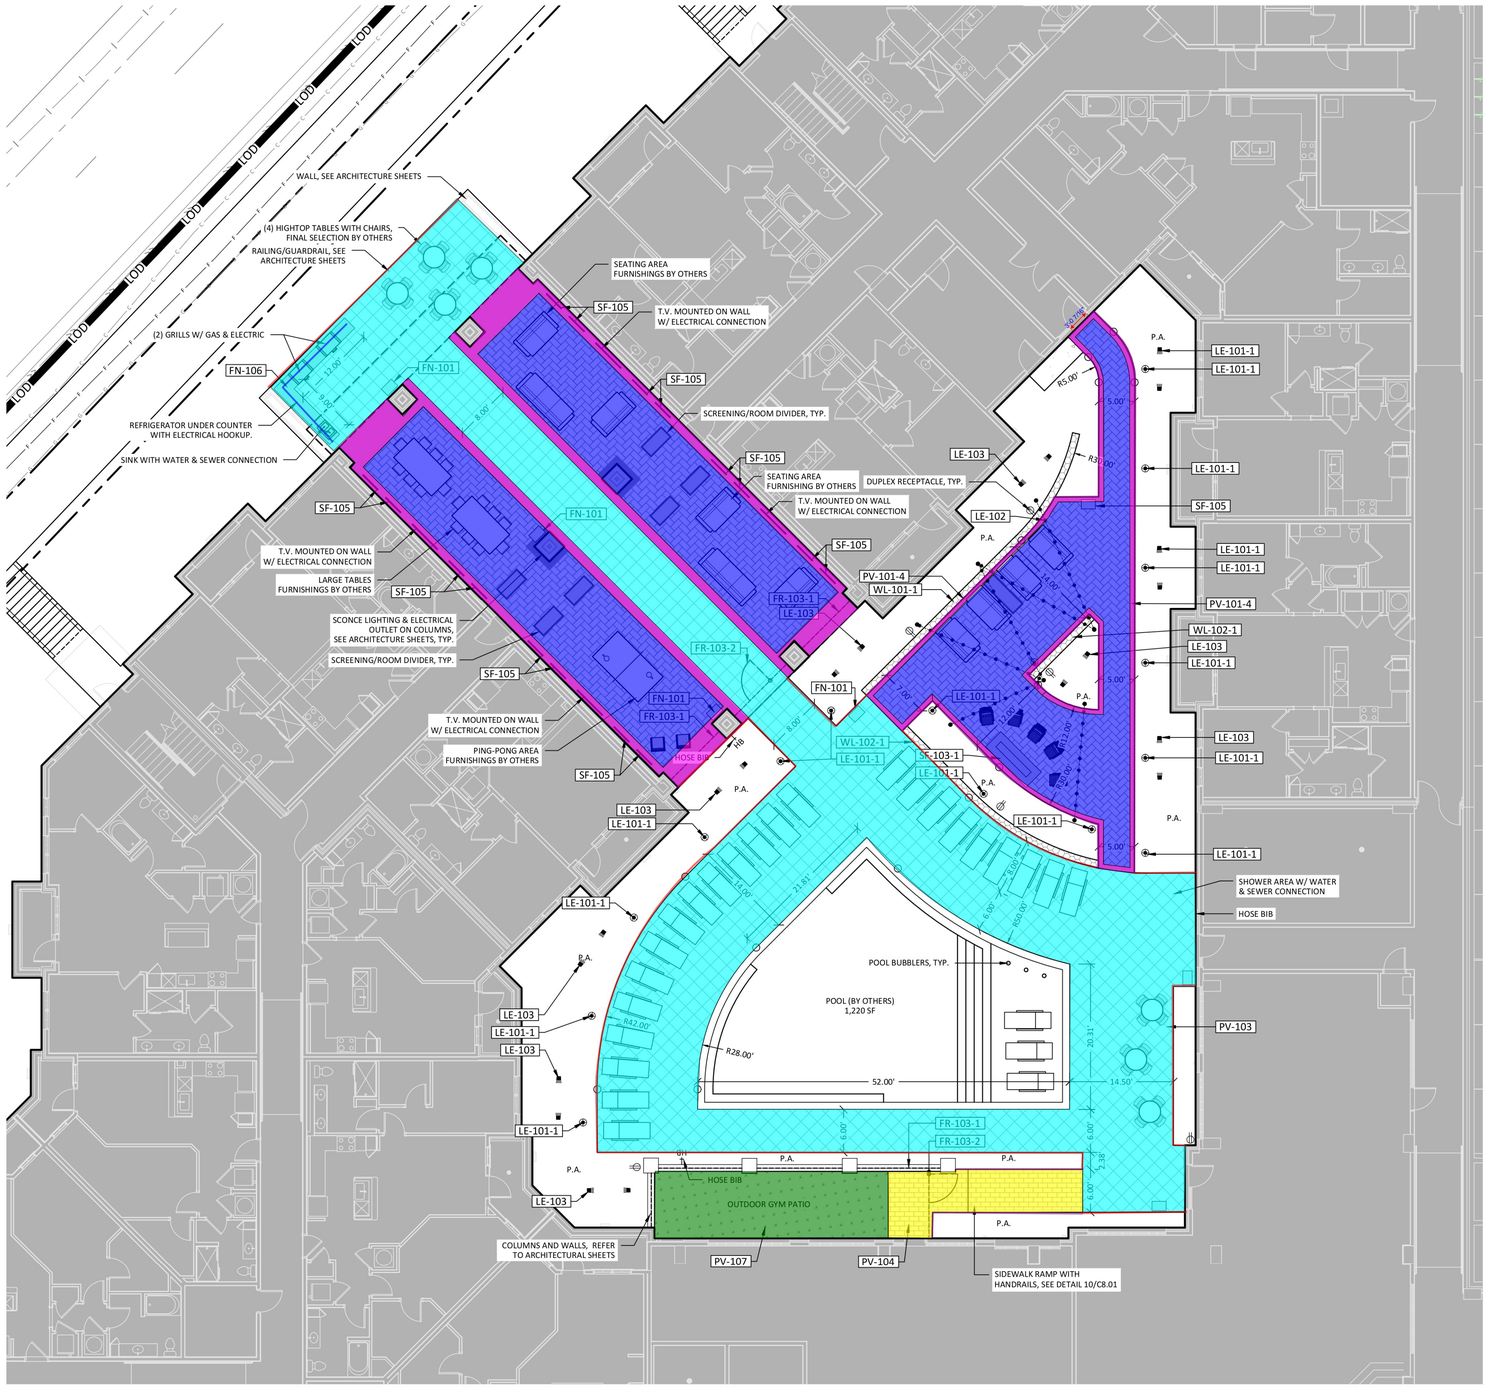


KEY NOTE SCHEDULE - POOL

CODE	DESCRIPTION	DETAIL
FURNITURE		
FN-101	VROOM LITTER BIN BY VESTRE 644L - 140 LITRES WITH LINER COLOR: TBD	3/C8.05
FN-106	CUSTOM OUTDOOR KITCHEN (2) GAS GRILLS, (1) SINK, (1) UNDER COUNTER REFRIDGERATOR GAS, WATER, SEWER, AND ELECTRICAL HOOKUP MANUFACTURER: BROWN JORDAN OUTDOOR KITCHENS	10/C8.05
FENCE, RAILING, BARRIERS		
FR-103-1	POOL FENCE	5/C8.03
FR-103-2	POOL GATE	5/C8.03
LIGHTING + ELECTRICAL		
LE-101-1	PRODUCT: RINCON BOLLARD MANUFACTURER: FORMS + SURFACES COLOR: TBD	1/C8.04
LE-102	ZOZO STANDARD BY ALUZ A5 SERIES STRING/FESTOON MONTED ON AIRCRAFT CABLE	4/C8.04
LE-103	UPLIGHTING, (2) PER TREE	3/C8.04
PAVING, RAMPS, CURBS		
PV-101-1	CONCRETE UNIT PAVER - PEDESTRIAN PATTERN: RUNNING BOND	
PV-101-2	CONCRETE UNIT PAVER - PEDESTRIAN PATTERN: HERRINGBONE	
PV-101-4	CONCRETE UNIT PAVER - BANDING	
PV-103	PORCELAIN PAVER	6/C8.02
PV-104	CONCRETE	
PV-107	ARTIFICIAL TURF (PRODUCT TBD)	10/C8.02
SITE FEATURES		
SF-103-1	FIRE TABLE - LINEAR	8/C8.03
SF-105	DECORATIVE METAL WALL PANELS SIZE: 3' X 6' BASIS OF DESIGN: STRUCTURE WORKS SCREEN PANELS	
WALLS		
WL-102-1	BRICK SITE WALL BRICK TO MATCH BUILDING FENCE INSTALLED ON TOP	1/C8.03

- PV101 Paver Field harring...
- PV101 Banding
- PV103 Porcelain Pavers 6/...
- PV104 Concrete
- PV107 Syn Turf
- Paving Edge Restraint
- Hanover Rock Curb
- Linear

HORZ. SCALE 0 10 20 FEET

BOLTON & MENK

418 SOUTH DAWSON STREET
RALEIGH, NC 27601
Phone: (919) 719-1800
Email: Raleigh@bolton-menk.com
www.bolton-menk.com

FAIRWAY INVESTMENTS

728 Shades Creek Parkway, Suite 210
Birmingham, AL 35209

FALLS CENTRE MULTI-FAMILY DEVELOPMENT SITE PERMIT REVIEW
SPR-0176-2026
4500 & 4408 FALLS OF NEUSE RD.
RALEIGH, NC 27609

POOL

PROJECT NO:
50716


REVISIONS:
01 07/20/2026 - 1ST ROUND SPR COMMENTS

DATE:	04/03/2026
DESIGNED BY:	BJ, HW, WS, RA
DRAWN BY:	HW, RA
CHECKED BY:	WS

C2.11

© Bolton & Menk, Inc. 2026. All Rights Reserved

M:\GIS_PROJ\Falls\50716_Falls Multifamily\50716_G210_MF_SITE AMENITIES.dwg 8/17/2026 4:33:35 PM

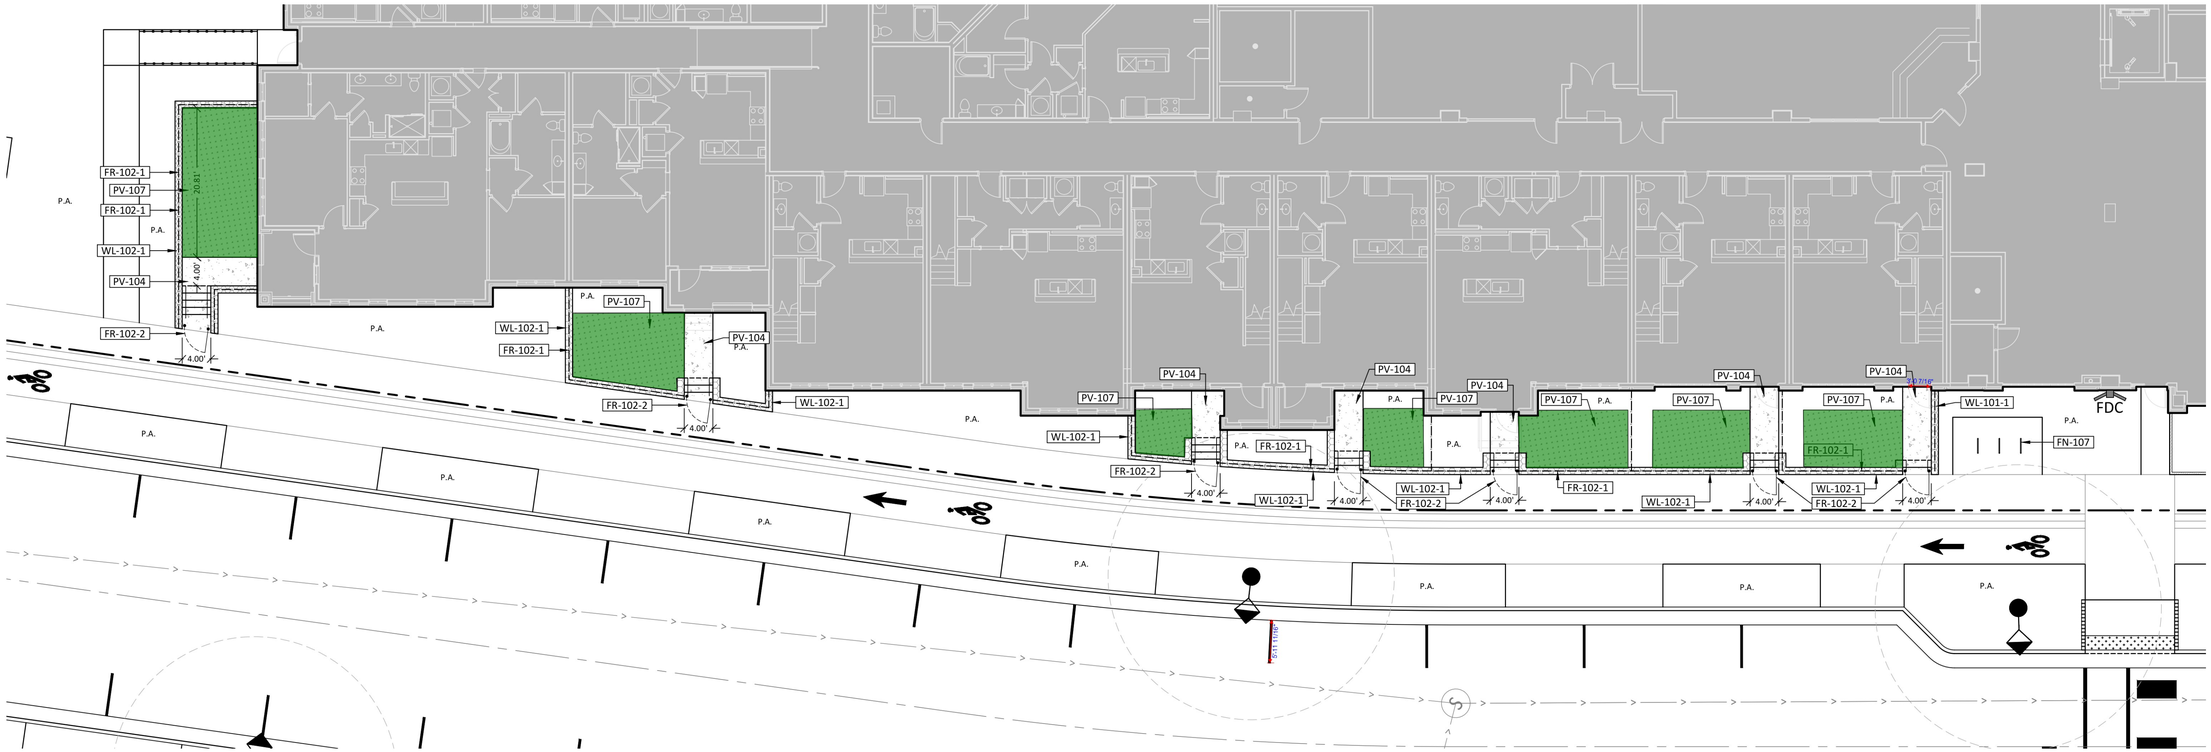

KEY NOTE SCHEDULE - STREET A1

CODE	DESCRIPTION	DETAIL
FURNITURE		
FN-107	DECORATIVE BIKE RACK	4/C8.05
FENCE, RAILING, BARRIERS		
FR-102-1	STREET YARD WALL FENCING PRODUCT: CUSTOM HORIZONTAL FLAT STEEL FENCE HEIGHT: 4'-0" MATERIAL: STEEL FINISH: POWDER COATED COLOR: BLACK NOTES: NO OPENING GREATER THAN 3.5", ATTACH TO WALL, GATE TO MATCH	6/C8.03
FR-102-2	STREET YARD GATE	6/C8.03
PAVING, RAMPS, CURBS		
PV-104	CONCRETE	
PV-107	ARTIFICIAL TURF (PRODUCT TBD)	10/C8.02
WALLS		
WL-102-1	BRICK SITE WALL BRICK TO MATCH BUILDING FENCE INSTALLED ON TOP	1/C8.03

BOLTON & MENK

418 SOUTH DAWSON STREET
RALEIGH, NC 27601
Phone: (919) 719-1800
Email: Raleigh@bolton-menk.com
www.bolton-menk.com

FAIRWAY INVESTMENTS

728 Shades Creek Parkway, Suite 210
Birmingham, AL 35209

FALLS CENTRE MULTI-FAMILY DEVELOPMENT SITE PERMIT REVIEW
SPR-0176-2026
4500 & 4408 FALLS OF NEUSE RD.
RALEIGH, NC 27609

STREET - AREA 1

PROJECT NO:
50716


REVISIONS:
01 07/20/2026 - 1ST ROUND SPR COMMENTS

HORZ. SCALE 0 10 20 FEET

DATE:	04/03/2026
DESIGNED BY:	BJ, HW, WS, RA
DRAWN BY:	HW, RA
CHECKED BY:	WS

C2.12

© Bolton & Menk, Inc. 2026. All Rights Reserved
N:\GS_PM\PTP\180\50716\3_Sheets\05_SPR Multifamily\50716_G210_MF_SITE AMENITIES.dwg 8/17/2026 4:33:46 PM

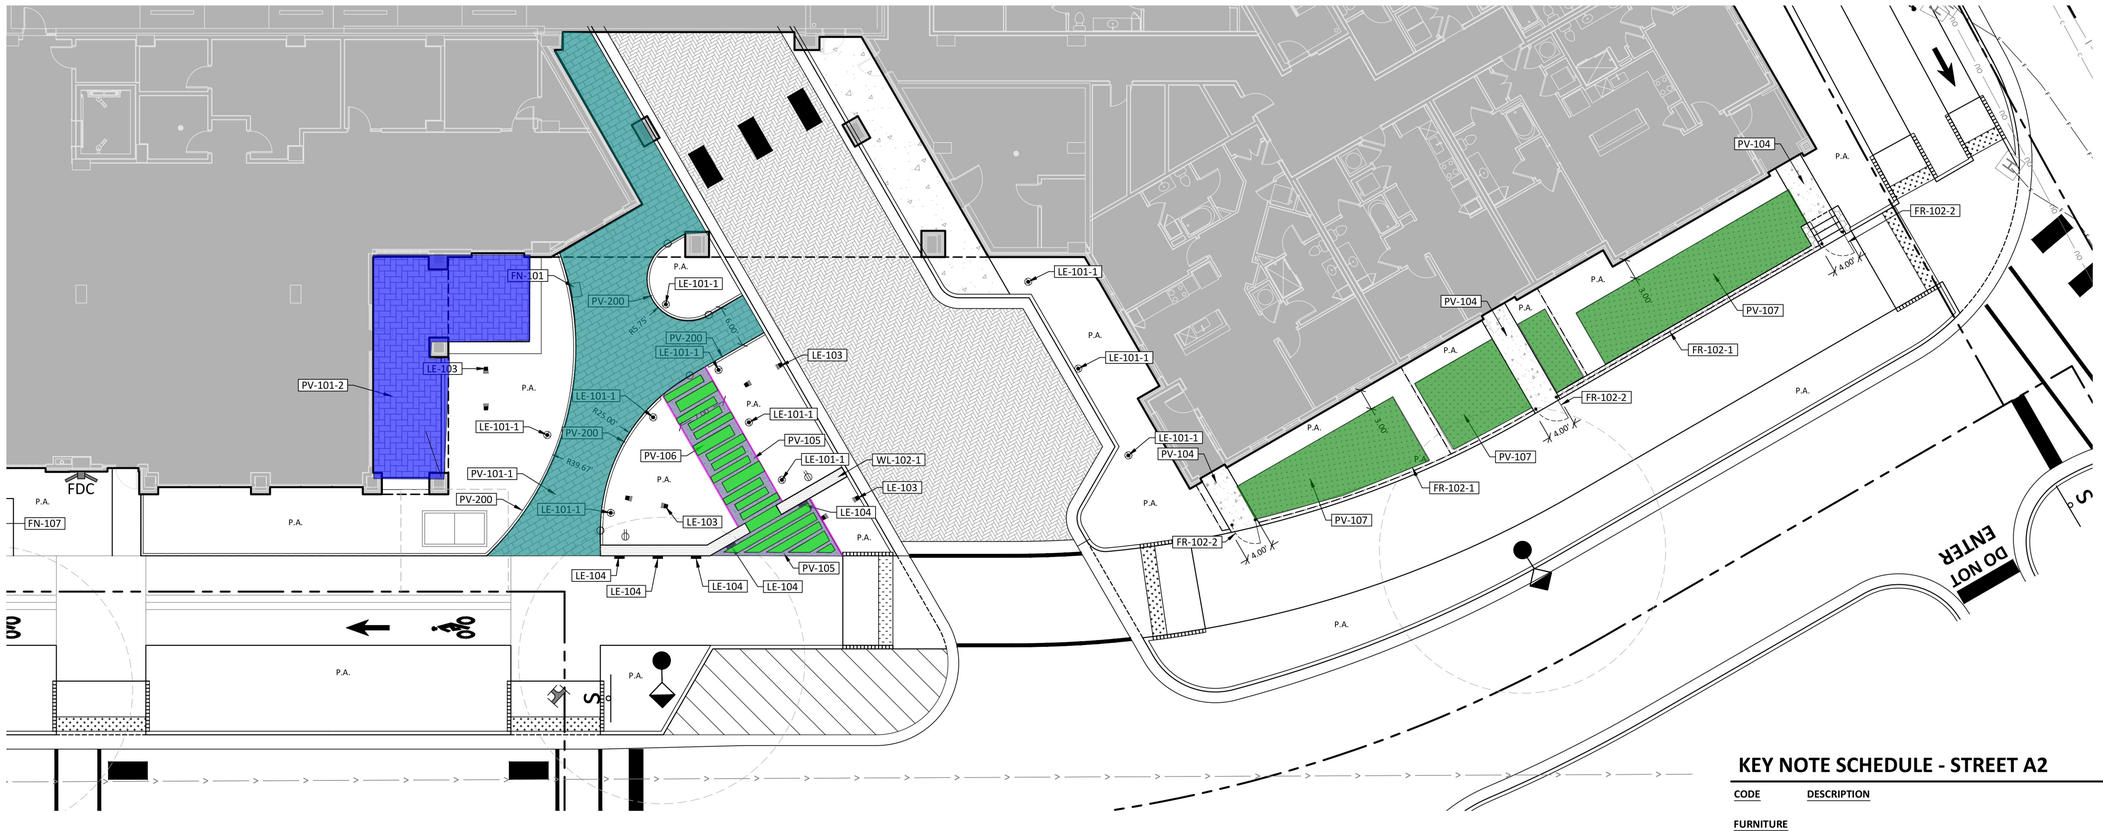

KEY NOTE SCHEDULE - STREET A2

CODE	DESCRIPTION	DETAIL
FURNITURE		
FN-101	VROOM LITTER BIN BY VESTRE 644L - 140 LITRES WITH LINER COLOR: TBD	3/C8.05
FENCE, RAILING, BARRIERS		
FR-102-1	STREET YARD WALL FENCING PRODUCT: CUSTOM HORIZONTAL FLAT STEEL FENCE HEIGHT: 4'-0" MATERIAL: STEEL FINISH: POWDER COATED COLOR: BLACK NOTES: NO OPENING GREATER THAN 3.5", ATTACH TO WALL, GATE TO MATCH	6/C8.03
FR-102-2	STREET YARD GATE	6/C8.03
LIGHTING + ELECTRICAL		
LE-101-1	PRODUCT: RINCON BOLLARD MANUFACTURER: FORMS + SURFACES COLOR: TBD	1/C8.04
LE-102	ZOZO STANDARD BY ALUZ A5 SERIES STRING/FESTOON MONTED ON AIRCRAFT CABLE	4/C8.04
LE-103	UPLIGHTING, (2) PER TREE	3/C8.04
LE-104	WALL LIGHT	5/C8.04
PAVING, RAMPS, CURBS		
PV-101-1	CONCRETE UNIT PAVER - PEDESTRIAN PATTERN: RUNNING BOND	
PV-101-2	CONCRETE UNIT PAVER - PEDESTRIAN PATTERN: HERRINGBONE	
PV-102	CONCRETE UNIT PAVER - VEHICULAR PATTERN: HERRINGBONE	
PV-104	CONCRETE	
PV-105	DECOMPOSED GRANITE STABLALIZED WITH ORGANIC-LOCK AGGREGATE BINDER	4/C8.02
PV-106	P.I.P STEPPING STONES	
PV-107	ARTIFICIAL TURF (PRODUCT TBD)	10/C8.02
PV-200	P.I.P. CONCRETE LANDSCAPE CURB	8/C8.02
SITE FEATURES		
SF-105	DECORATIVE METAL WALL PANELS SIZE: 3' X 6' BASIS OF DESIGN: STRUCTURE WORKS SCREEN PANELS	
WALLS		
WL-101-1	CONCRETE SITE WALL FINISH: BOARD FORM	2/C8.03
WL-102-1	BRICK SITE WALL BRICK TO MATCH BUILDING FENCE INSTALLED ON TOP	1/C8.03

BOLTON & MENK

418 SOUTH DAWSON STREET
RALEIGH, NC 27601
Phone: (919) 719-1800
Email: Raleigh@bolton-menk.com
www.bolton-menk.com

FAIRWAY INVESTMENTS

728 Shades Creek Parkway, Suite 210
Birmingham, AL 35209

FALLS CENTRE MULTI-FAMILY DEVELOPMENT SITE PERMIT REVIEW
SPR-0176-2026
4500 & 4408 FALLS OF NEUSE RD.
RALEIGH, NC 27609

STREET - AREA 2

PROJECT NO:
50716

REVISIONS:
01 07/20/2026 - 1ST ROUND SPR COMMENTS

HORZ. SCALE 0 10 20 FEET

DATE:	04/03/2026
DESIGNED BY:	BJ, HW, WS, RA
DRAWN BY:	HW, RA
CHECKED BY:	WS

C2.13

© Bolton & Menk, Inc. 2026. All Rights Reserved
N:\GIS_PW\SPW\BRD\0050716_Sheets\05_SPR Multifamily\50716_G210_MF_SITE AMENITIES.dwg 8/17/2026 4:33:57 PM



KEY NOTE SCHEDULE - WF RD COURTYARD

CODE	DESCRIPTION	DETAIL
FURNITURE		
FN-101	VROOM LITTER BIN BY VESTRE 644L - 140 LITRES WITH LINER COLOR: TBD	3/C8.05
FN-102	MUNCH TABLE - ROUND BY VESTRE COLOR: TBD	5/C8.05
FN-104	FARI LOUNGE CHAIR BY VESTRE COLOR: TBD WOOD: TBD	7/C8.05
FN-105	GAS GRILL, IN-GROUND & POST MOUNTED PRODUCT: TBD	8/C8.05
FN-107	DECORATIVE BIKE RACK	4/C8.05
FENCE, RAILING, BARRIERS		
FR-101-1	OLD WAKE FOREST RD & DOG PARK FENCE	3/C8.03
FR-101-2	OLD WAKE FOREST RD & DOG PARK GATE	3/C8.03
LIGHTING + ELECTRICAL		
LE-101-1	PRODUCT: RINCON BOLLARD MANUFACTURER: FORMS + SURFACES COLOR: TBD	1/C8.04
LE-101-2	PRODUCT: RINCON PEDESTRIAN LIGHTING (POLE) MANUFACTURER: FORMS + SURFACES COLOR: TBD	2/C8.04
LE-102	ZOZO STANDARD BY ALUZ A5 SERIES STRING/FESTOON MONTED ON AIRCRAFT CABLE	4/C8.04
PAVING, RAMPS, CURBS		
PV-104	CONCRETE	
PV-105	DECOMPOSED GRANITE STABLALIZED WITH ORGANIC-LOCK AGGREGATE BINDER	4/C8.02
SITE FEATURES		
SF-103-2	FIRE TABLE - ROUND	7/C8.03
SF-105	DECORATIVE METAL WALL PANELS SIZE: 3' X 6' BASIS OF DESIGN: STRUCTURE WORKS SCREEN PANELS	
WALLS		
WL-101-1	CONCRETE SITE WALL FINISH: BOARD FORM	2/C8.03
WL-102-2	BRICK COLUMN BRICK TO MATCH BUILDING ARCHITECTURE	12/C8.02

BOLTON & MENK

418 SOUTH DAWSON STREET
RALEIGH, NC 27601
Phone: (919) 719-1800
Email: Raleigh@bolton-menk.com
www.bolton-menk.com

FAIRWAY INVESTMENTS

728 Shades Creek Parkway, Suite 210
Birmingham, AL 35209

FALLS CENTRE MULTI-FAMILY DEVELOPMENT SITE PERMIT REVIEW
SPR-0176-2026
4500 & 4408 FALLS OF NEUSE RD.
RALEIGH, NC 27609

WAKE FOREST ROAD COURTYARD

PROJECT NO:
50716


REVISIONS:
01 07/20/2026 - 1ST ROUND SPR COMMENTS

HORZ. SCALE 0 10 20 FEET

DATE:	04/03/2026
DESIGNED BY:	BJ, HW, WS, RA
DRAWN BY:	HW, RA
CHECKED BY:	WS

C2.14

© Bolton & Menk, Inc. 2026, All Rights Reserved
H:\CIS_PROJ\TBC\CAD\C3D\3_Sheets\05_SPA Multifamily\50716_C210_MF_SITE AMENITIES.dwg 8/17/2026 4:34:09 PM

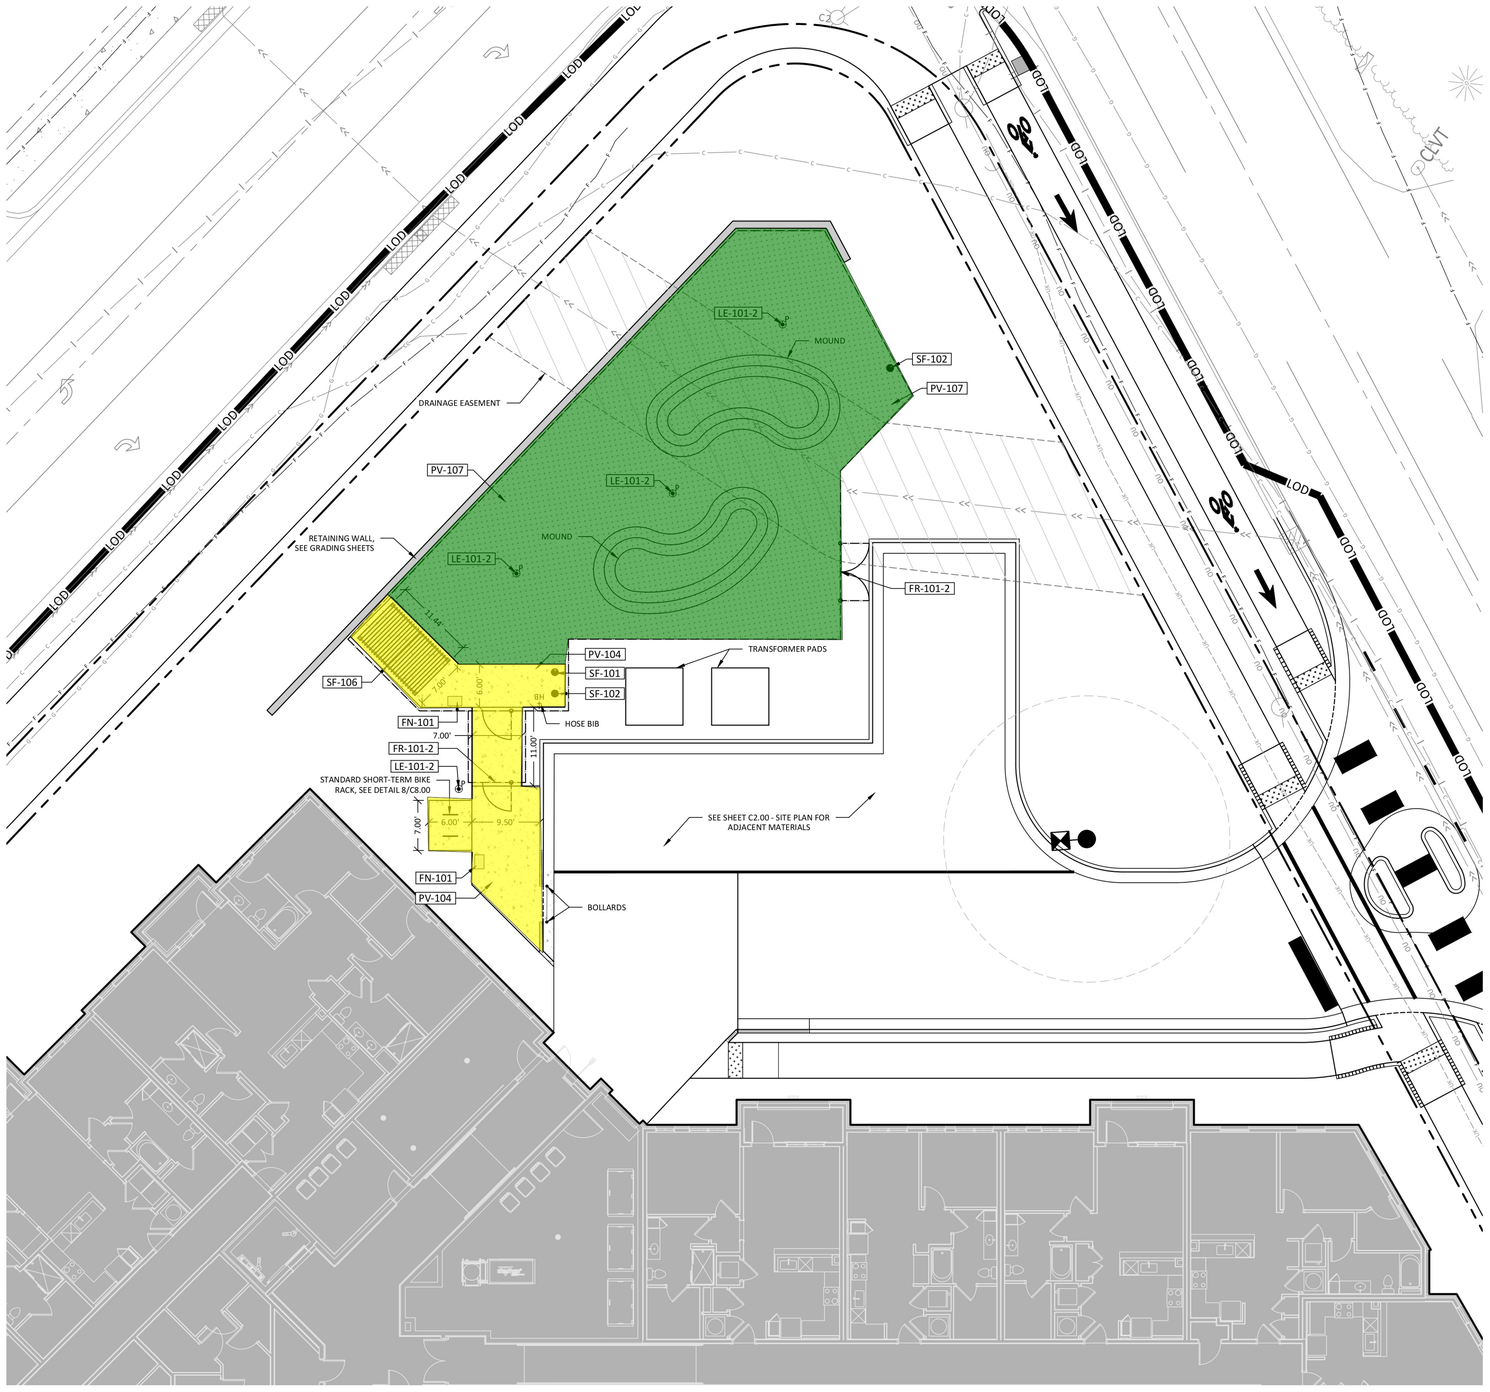

KEY NOTE SCHEDULE - DOG PARK

CODE	DESCRIPTION	DETAIL
FURNITURE		
FN-101	VROOM LITTER BIN BY VESTRE 644L - 140 LITRES WITH LINER COLOR: TBD	3/C8.05
FENCE, RAILING, BARRIERS		
FR-101-2	OLD WAKE FOREST RD & DOG PARK GATE	3/C8.03
LIGHTING + ELECTRICAL		
LE-101-2	PRODUCT: RINCON PEDESTRIAN LIGHTING (POLE) MANUFACTURER: FORMS + SURFACES COLOR: TBD	2/C8.04
LE-102	ZOZO STANDARD BY ALUZ A5 SERIES STRING/FESTOON MONTED ON AIRCRAFT CABLE	4/C8.04
PAVING, RAMPS, CURBS		
PV-104	CONCRETE	
PV-107	ARTIFICIAL TURF (PRODUCT TBD)	10/C8.02
SITE FEATURES		
SF-101	DOG PARK WATERING STATION WITH WATER AND SEWER LINE PRODUCT: TBD	2/C8.05
SF-102	DOG PARK WASTE STATION WITH LITTER BIN AND BAG HOLDER PRODUCT: TBD	1/C8.05
SF-105	DECORATIVE METAL WALL PANELS SIZE: 3' X 6' BASIS OF DESIGN: STRUCTURE WORKS SCREEN PANELS	
SF-106	CEDAR PREGOLA CUSTOM PRODUCT	

BOLTON & MENK

418 SOUTH DAWSON STREET
RALEIGH, NC 27601
Phone: (919) 719-1800
Email: Raleigh@bolton-menk.com
www.bolton-menk.com

FAIRWAY INVESTMENTS

728 Shades Creek Parkway, Suite 210
Birmingham, AL 35209

FALLS CENTRE MULTI-FAMILY DEVELOPMENT SITE PERMIT REVIEW

SPR-0176-2026
4500 & 4408 FALLS OF NEUSE RD.
RALEIGH, NC 27609

DOG PARK

PROJECT NO:
50716

REVISIONS:
01 07/20/2026 - 1ST ROUND SPR COMMENTS

HORZ. SCALE 0 10 20 FEET

DATE:	04/03/2026
DESIGNED BY:	BJ, HW, WS, RA
DRAWN BY:	HW, RA
CHECKED BY:	WS


C2.15

© Bolton & Menk, Inc. 2026. All Rights Reserved
H:\CIVIL_PROJECTS\50716\COM\CSDS_Sheets\BS_SPR Multifamily\50716_G210_MF_SITE AMENITIES.dwg 8/17/2026 4:34:21 PM

We do not warranty Trees in artificial Turf.

Hardwood Mulch

Fescue Sod

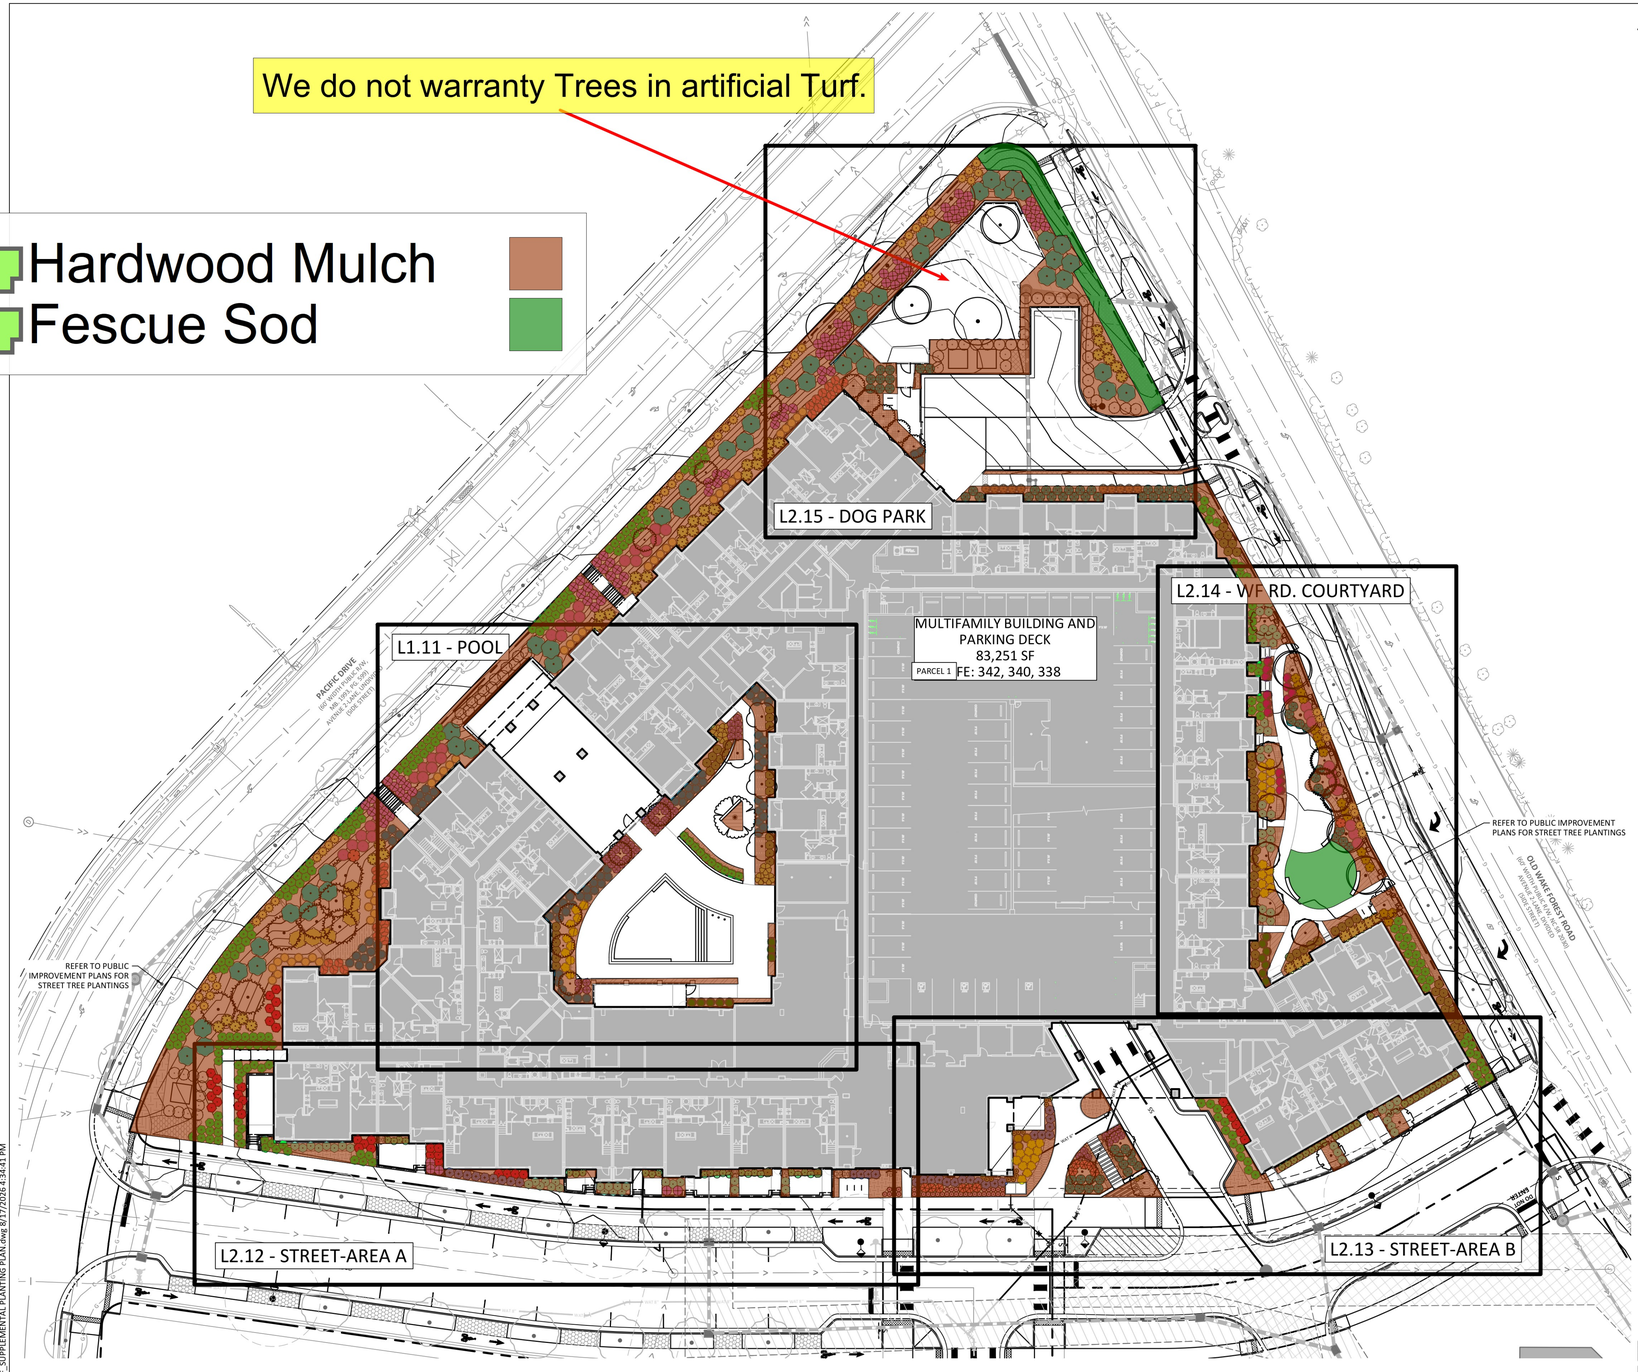

PLANT SCHEDULE

SYMBOL	CODE	BOTANICAL NAME	COMMON NAME
TREES			
	AAAB	ACER BUERGERIANUM 'ABMTF'	AERYN® TRIDENT MAPLE
	ACPB	ACER PALMATUM 'BLOODGOOD'	BLOODGOOD JAPANESE MAPLE
	CHVI	CHIONANTHUS VIRGINICUS	WHITE FRINGETREE
	ILEA	ILEX X ATTENUATA 'EAGLESTON'	EAGLESTON HOLLY
	LAIM	LAGERSTROEMIA INDICA X FAURIEI 'MUSKOGEE'	MUSKOGEE CRAPE MYRTLE
	MAVI	MAGNOLIA VIRGINIANA	SWEETBAY MAGNOLIA
	PITA	PINUS TAEDA	LOBLOLLY PINE
	QUPH2	QUERCUS PHELLOS	WILLOW OAK
	SJEP	STYRAX JAPONICUS 'EMERALD PAGODA'	EMERALD PAGODA JAPANESE SNOWBELL
	UA	ULMUS PARVIFOLIA 'ALLEE'	ALLEE® LACEBARK ELM
SHRUBS			
	AEPA	AESCULUS PARVIFLORA	BOTTLEBRUSH BUCKEYE
	AUJS	AUCUBA JAPONICA 'SERRATIFOLIA'	SAWTOOTH JAPANESE LAUREL
	AAEA	AZALEA X 'ROBLEG'	AUTUMN ANGEL® ENCORE® AZALEA
	CSSG	CAMELLIA SASANQUA 'SHISHI GASHIRA'	SHISHI GASHIRA CAMELLIA
	CASY	CAMELLIA SASANQUA 'YULETIDE'	YULETIDE CAMELLIA
	CEAM	CEANOTHUS AMERICANUS	NEW JERSEY TEA
	CDDG	CEPHALOTAXUS HARRINGTONIA 'DUKE GARDENS'	DUKE GARDENS PLUM YEW
	CEHP	CEPHALOTAXUS HARRINGTONIA 'PROSTRATA'	PROSTRATE PLUM YEW
	CAHM	CLETHRA ALNIFOLIA 'HUMMINGBIRD'	HUMMINGBIRD SUMMERSWEET
	DICO	DISTYLIUM X 'PIIDIST-III'	FIRST EDITIONS® COPPERTONE™ DISTYLIUM
	DIVJ	DISTYLIUM X 'VINTAGE JADE'	FIRST EDITIONS® VINTAGE JADE DISTYLIUM
	FAJA	FATSIA JAPONICA	JAPANESE FATSIA
	FIPU	FICUS PUMILA	CREEPING FIG
	FGMA	FOTHERGILLA GARDENII 'MT. AIRY'	MT. AIRY DWARF WITCHALDER
	HPLL	HYDRANGEA PANICULATA 'JANE'	LITTLE LIME® PANICLE HYDRANGEA
	HYQA	HYDRANGEA QUERCIFOLIA 'ALICE'	ALICE OAKLEAF HYDRANGEA
	ILCC2	ILEX CORNUTA 'CARISSA'	CARISSA CHINESE HOLLY
	IVSG	ILEX VERTICILLATA 'SOUTHERN GENTLEMAN'	SOUTHERN GENTLEMAN WINTERBERRY
	IVWR	ILEX VERTICILLATA 'WINTER RED'	WINTER RED WINTERBERRY
	ILXR	ILEX X 'RUTZAN'	RED BEAUTY® HOLLY
	JANU	JASMINUM NUDIFLORUM	WINTER JASMINE
	MCDD	MYRICA CERIFERA 'DON'S DWARF'	DON'S DWARF WAX MYRTLE
	PTWD	PITTOSPORUM TOBIRA 'WHEELER'S DWARF'	WHEELER'S DWARF PITTOSPORUM
	RAGL	RHUS AROMATICA 'GRO-LOW'	GRO-LOW FRAGRANT SUMAC
	ROME	ROSA X 'MEIGGILI'	PEACH DRIFT® ROSE
	SRFS	SARCOCOCCA RUSCIFOLIA	FRAGRANT SWEETBOX
	THOS	THUJA OCCIDENTALIS 'SMARAGD'	EMERALD GREEN ARBORVITAE
	VOSD	VIBURNUM OBOVATUM 'MRS. SCHILLER'S DELIGHT'	MRS. SCHILLERS DELIGHT WALTER'S VIBURNUM
	VPTS	VIBURNUM PLICATUM TOMENTOSUM 'SHASTA'	SHASTA DOUBLEFILE VIBURNUM
VINES			
	LSMW	LONICERA SEMPERVIRENS 'MAJOR WHEELER'	MAJOR WHEELER TRUMPET HONEYSUCKLE
GROUND COVERS			
	CACH	CAREX CHEROKEENSIS	CHEROKEE SEDGE
	CAOE	CAREX OSHIMENSIS 'EVERILLO'	EVERCOLOR® EVERILLO JAPANESE SEDGE
	CAPE	CAREX PENSYLVANICA	PENNSYLVANIA SEDGE
	DREB	DRYOPTERIS ERYTHROSORA 'BRILLIANCE'	BRILLIANCE AUTUMN FERN
	HYFS	HYPERICUM FRONDOSUM 'SUNBURST'	SUNBURST ST. JOHN'S WORT
	LIMV	LIRIOPE MUSCARI 'VARIEGATA'	VARIEGATED LILYTURF
	LRSP	LIRIOPE SPICATA	CREEPING LILYTURF
	OPH JAP	OPHIOPOGON JAPONICUS	MONDO GRASS
ORNAMENTAL GRASSES			
	DECG	DESCHAMPSIA CESPITOSA 'GOLDTAU'	GOLD DEW TUFTED HAIR GRASS
	MUCA	MUHLENBERGIA CAPILLARIS	PINK MUHLY GRASS
	PVSH	PANICUM VIRGATUM 'SHENANDOAH'	SHENANDOAH SWITCH GRASS
	SCSB	SCHIZACHYRIUM SCOPARIUM 'THE BLUES'	THE BLUES LITTLE BLUESTEM

BOLTON & MENK

418 SOUTH DAWSON STREET
RALEIGH, NC 27601
Phone: (919) 719-1800
Email: Raleigh@bolton-menk.com
www.bolton-menk.com

FAIRWAY INVESTMENTS

728 Shades Creek Parkway, Suite 210
Birmingham, AL 35209

FALLS CENTRE MULTI-FAMILY DEVELOPMENT SITE PERMIT REVIEW

SPR-0176-2026
4500 & 4408 FALLS OF NEUSE RD.
RALEIGH, NC 27609

OVERALL SUPPLEMENTAL PLANTING

PROJECT NO:
50716

REVISIONS:
01 07/20/2026 - 1ST ROUND SPR COMMENTS

HORZ. SCALE 0 30 60 FEET

DATE:	04/03/2026
DESIGNED BY:	BJ, HW, WS, RA
DRAWN BY:	HW, RA
CHECKED BY:	WS

L1.10

© Bolton & Menk, Inc. 2026, All Rights Reserved

N:\GS_PROJ\728\[CAD.C3D]\S_Sheets\05_SPR Multifamily\50716_L110_MF_SUPPLEMENTAL PLANTING PLAN.dwg 8/17/2026 4:34:41 PM